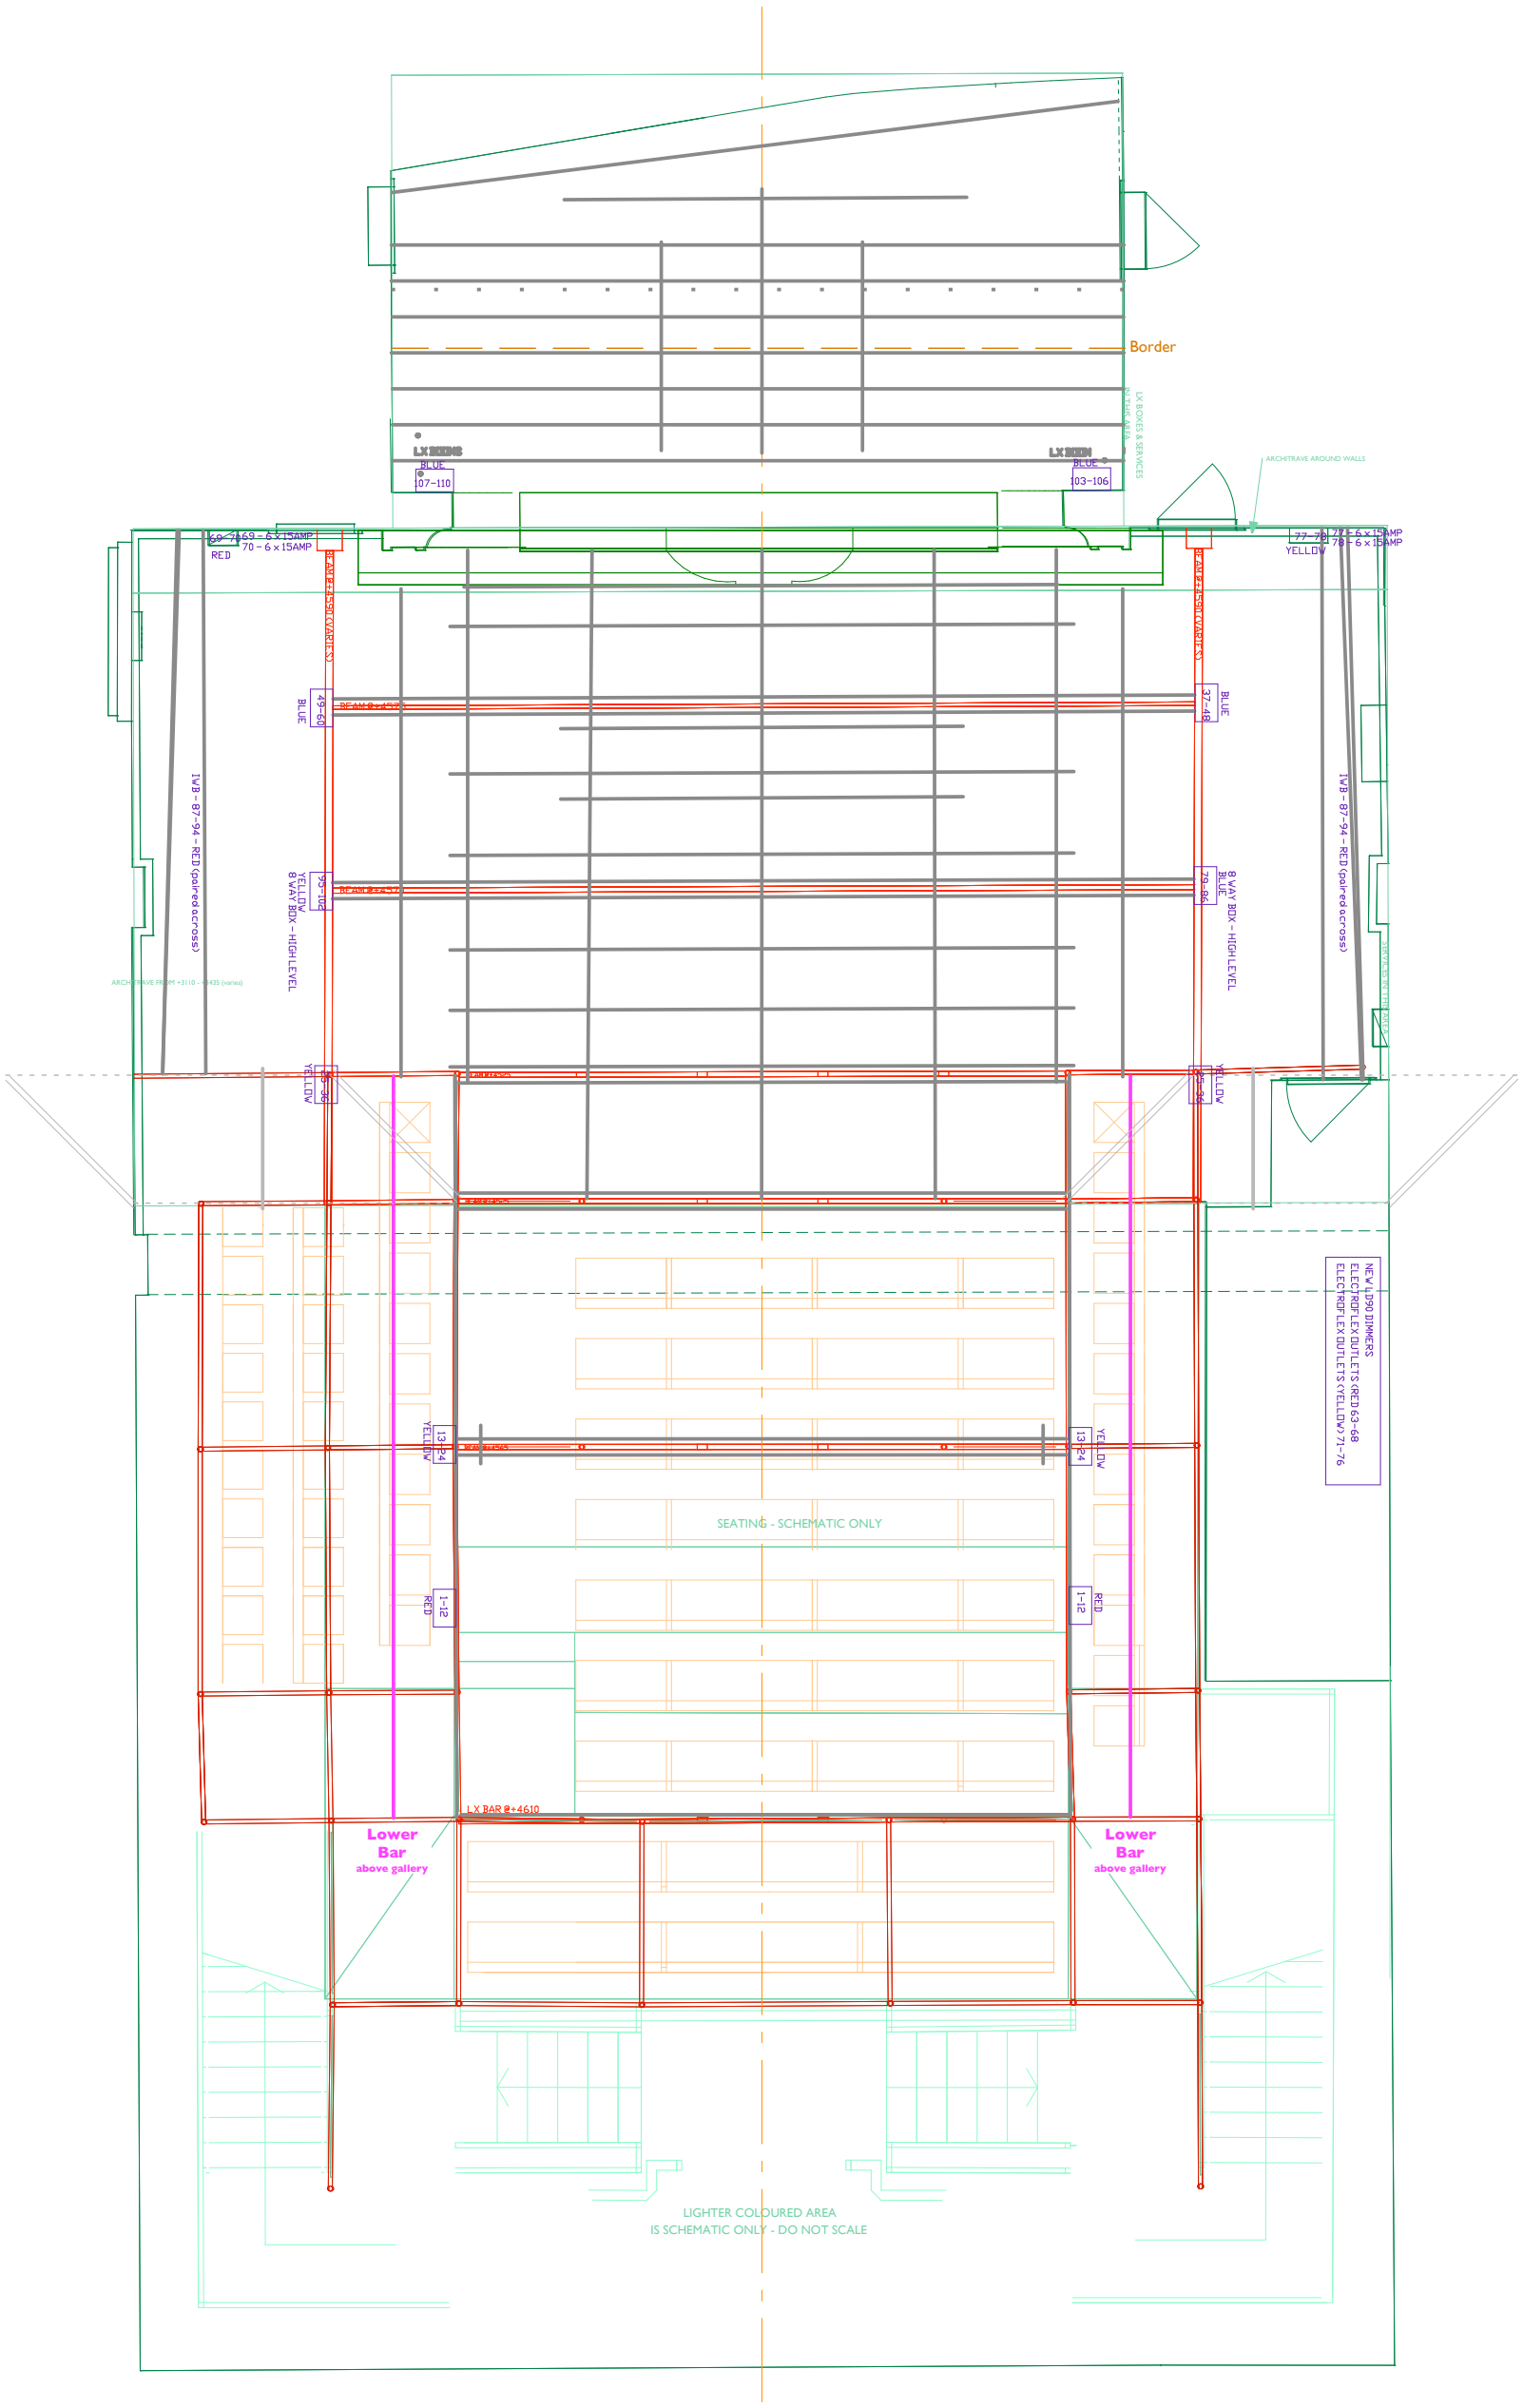
Border
LX BOXES & SERVICES
ARCHITRAVE AROUND WALLS
LX BOX
BLUE
107-110
LX BOX
BLUE
103-106
69-71 69 - 6 x 15AMP
70 - 6 x 15AMP
RED
77-79 77 - 6 x 15AMP
78 - 6 x 15AMP
YELLOW
BEAM 2 x 15SOV(VARIES)
BLUE
49-60
BLUE
37-48
IWB - 87-94 - RED (paired across)
YELLOW
8 WAY BOX - HIGH LEVEL
95-102
8 WAY BOX - HIGH LEVEL
BLUE
79-86
ARCHITRAVE FROM +3110 - +3435 (varies)
YELLOW
96
YELLOW
36
NEW LD90 DIMMERS
ELECTROFLEX OUTLETS (RED) 63-68
ELECTROFLEX OUTLETS (YELLOW) 71-76
YELLOW
13-24
YELLOW
13-24
SEATING - SCHEMATIC ONLY
RED
1-12
RED
1-12
LX BAR @+4610
Lower
Bar
above gallery
Lower
Bar
above gallery
LIGHTER COLOURED AREA
IS SCHEMATIC ONLY - DO NOT SCALE

Scale

0m 1m